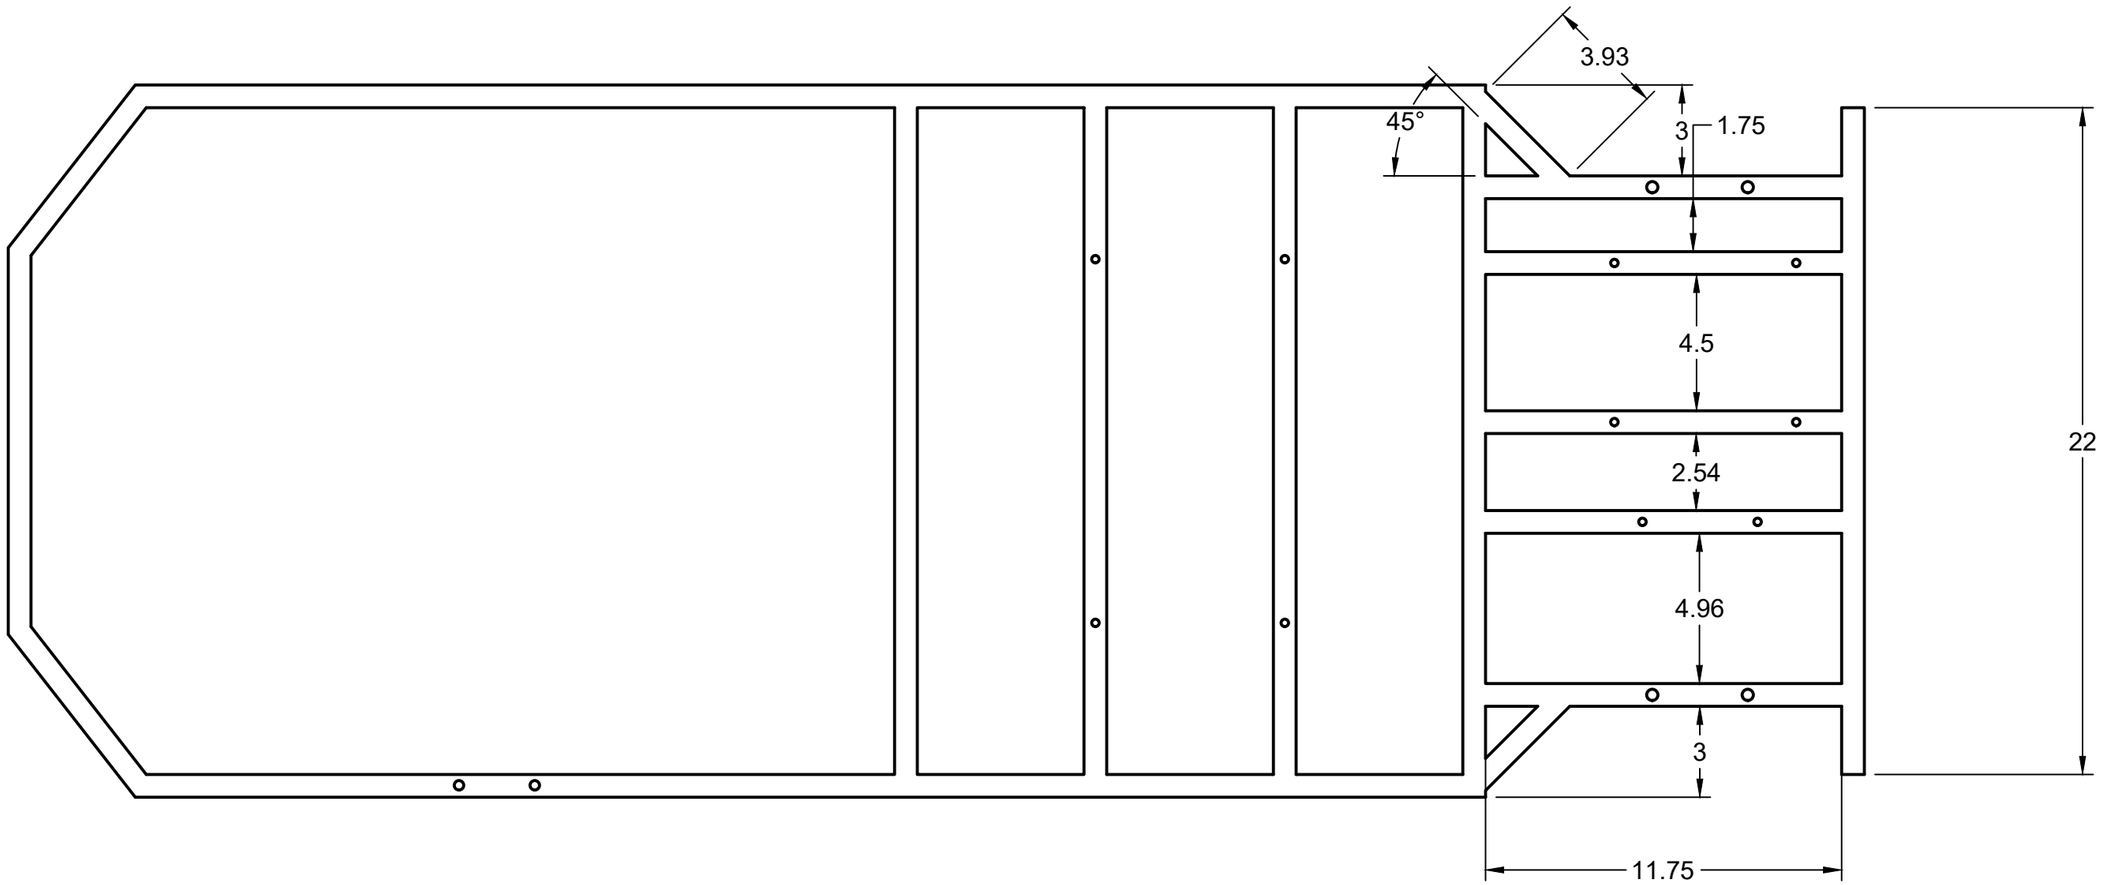

	PROJECT Project ARC			
	TITLE REAR FRAME			
APPROVED	SIZE B	CODE	DWG NO	REV
CHECKED				
DRAWN Eduardo Garcia Escovedo 7/29/2026	SCALE 1:5	WEIGHT		SHEET 1/1